# DIAGRAM OF FIELD

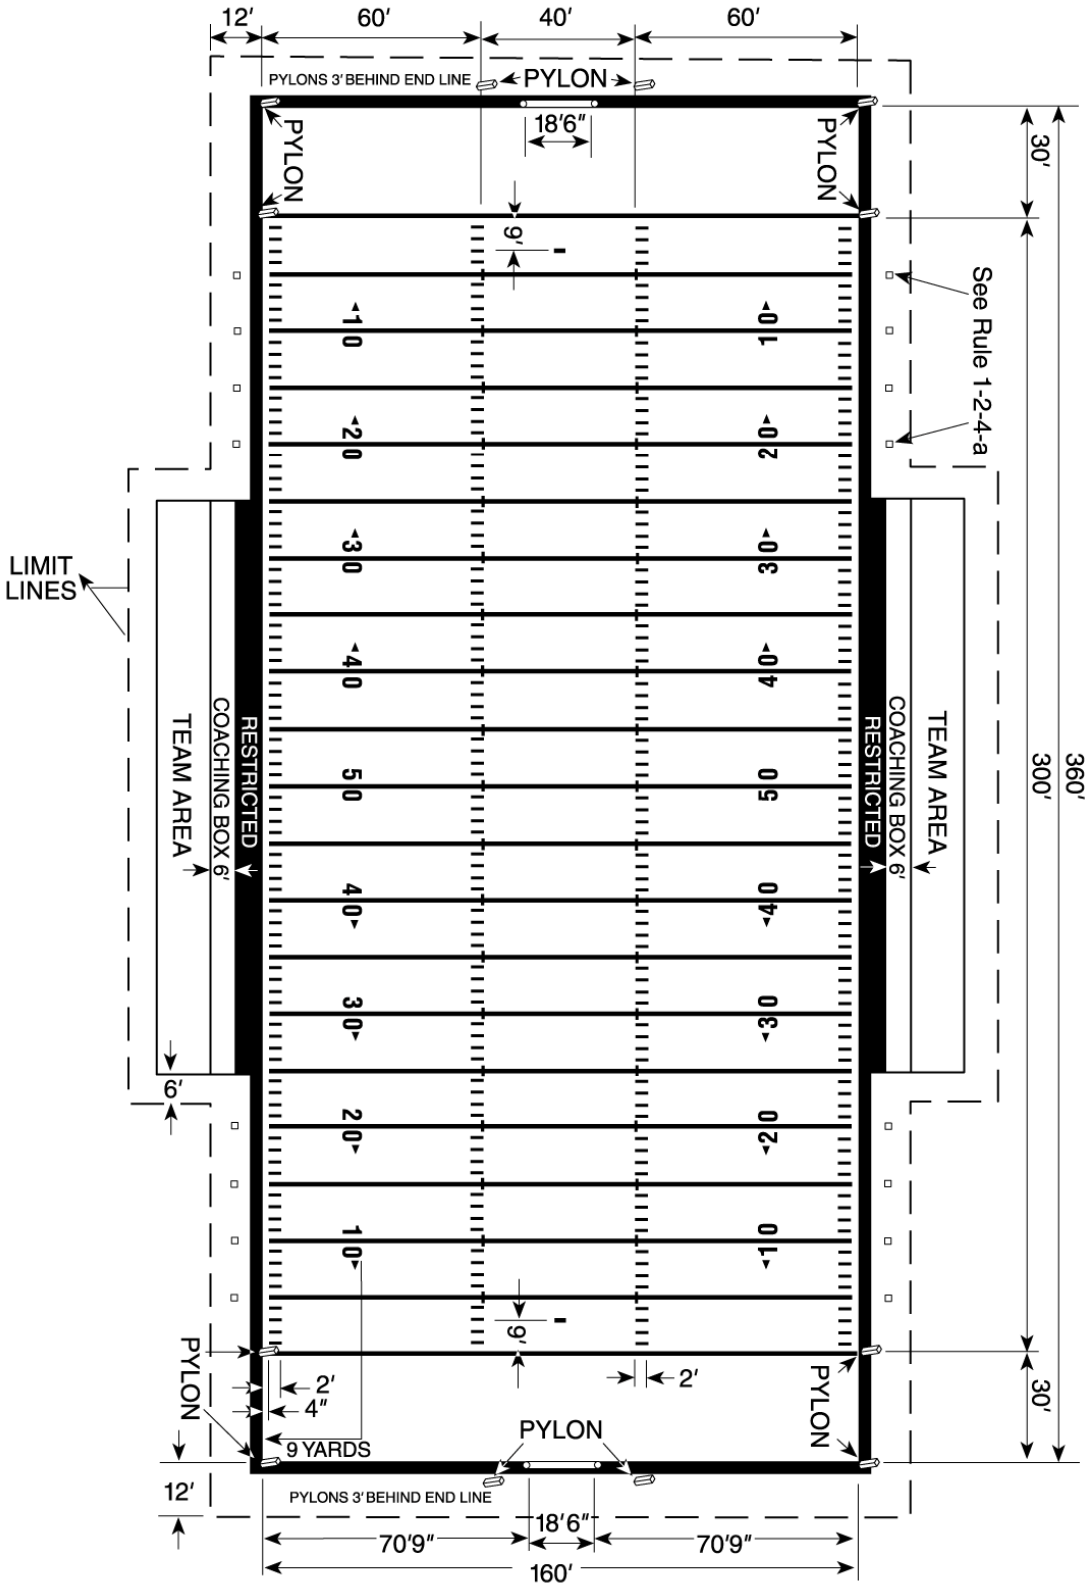

# FIELD DIAGRAM DETAILS

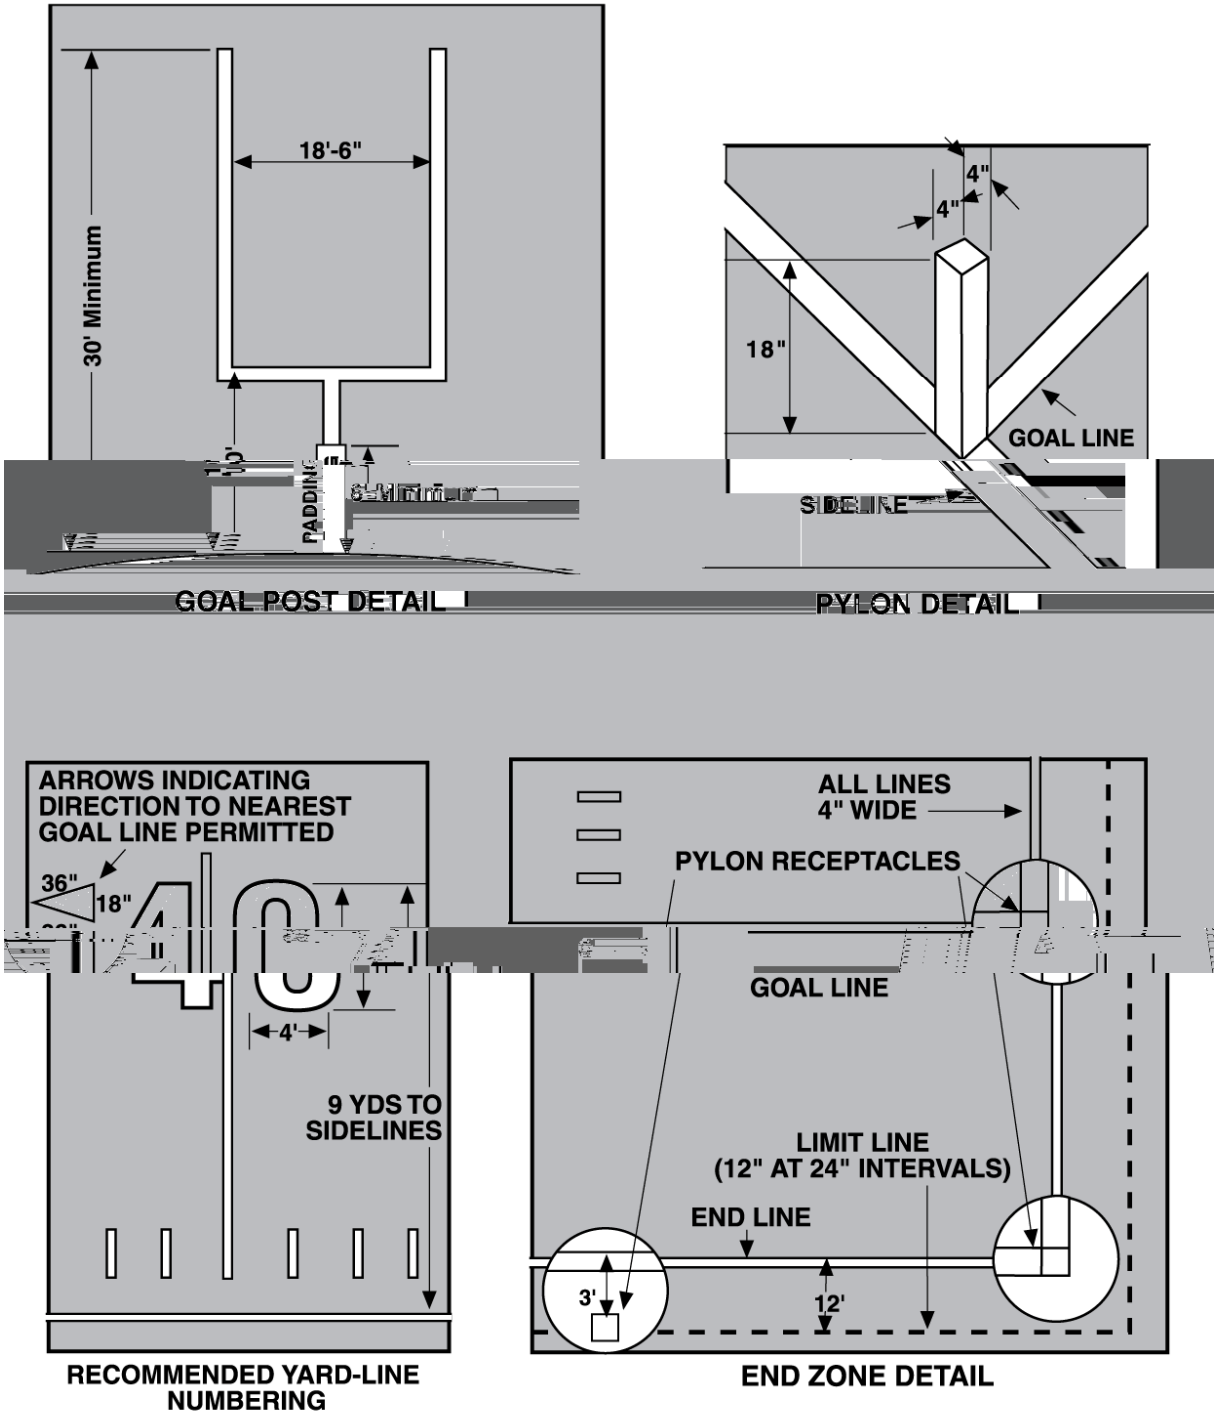

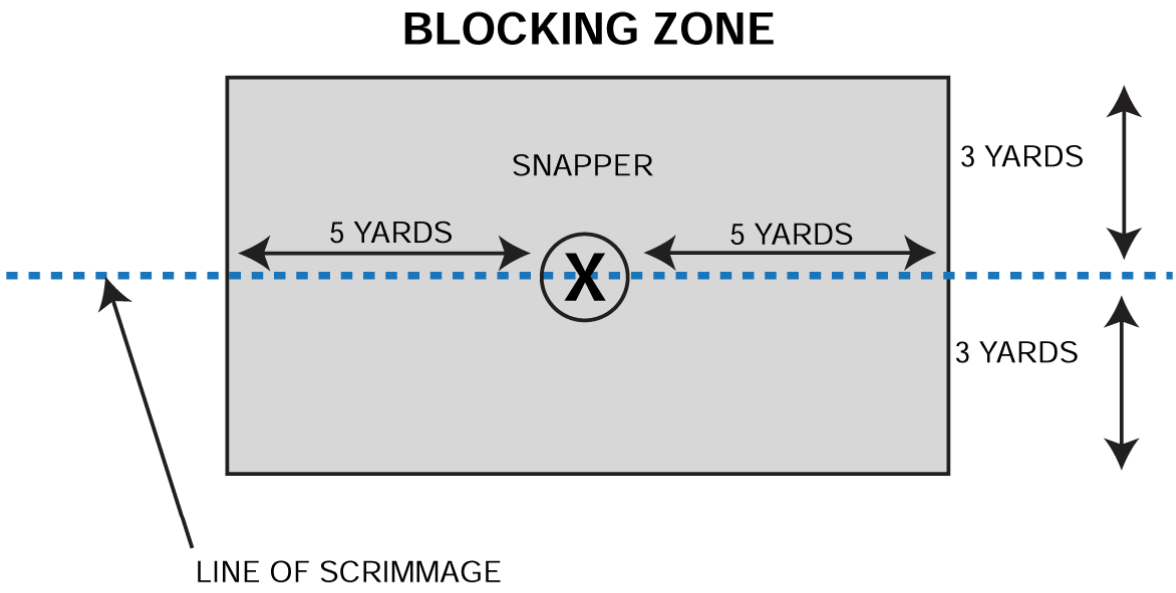
BLOCKING ZONE
SNAPPER
3 YARDS
5 YARDS
5 YARDS
X
3 YARDS
LINE OF SCRIMMAGE

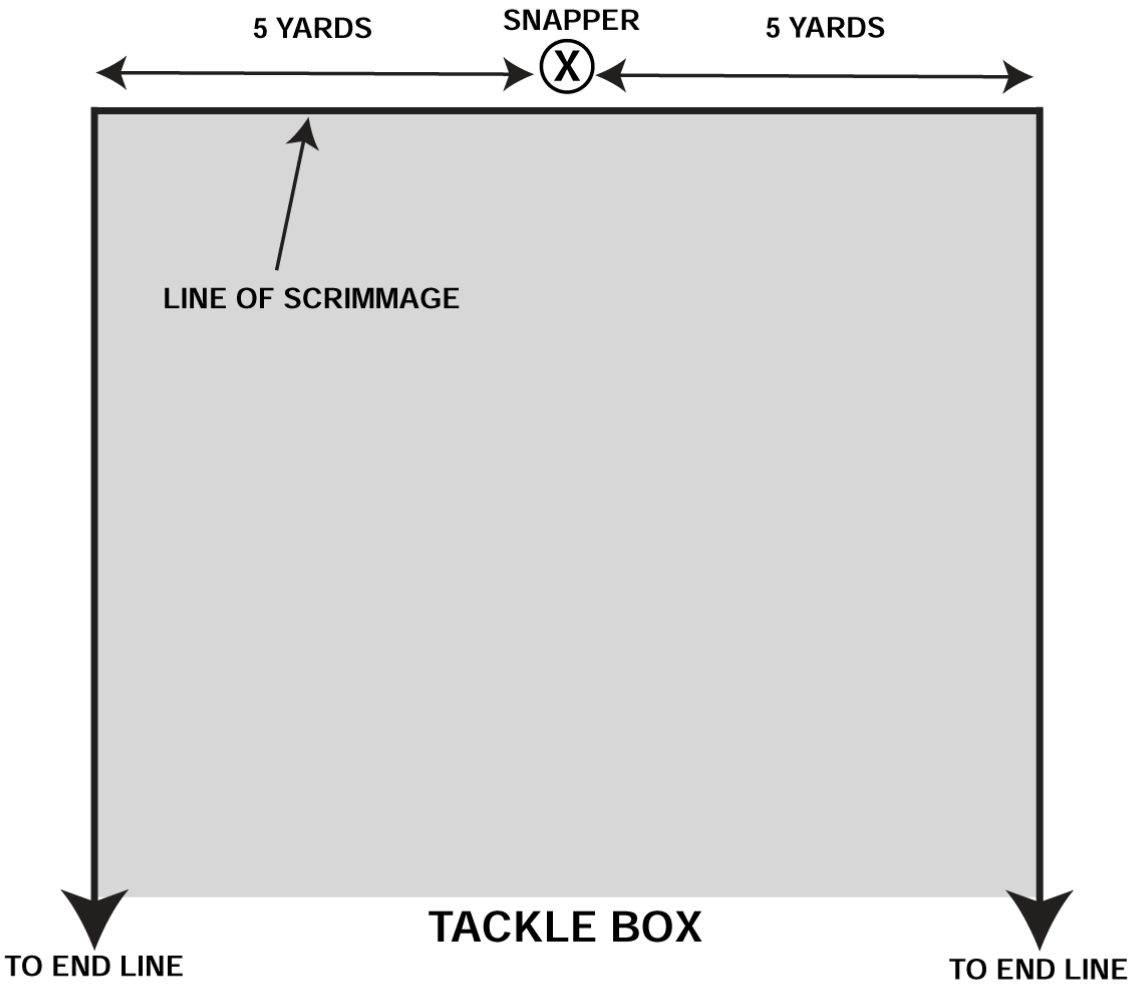
5 YARDS
SNAPPER
5 YARDS
X
LINE OF SCRIMMAGE
TACKLE BOX
TO END LINE
TO END LINE